WATER BALANCE DIAGRAM FOR BLYTHE PROJECT @ T_d = 110F , 5% RELATIVE HUMIDITY

With Evaporative Cooling

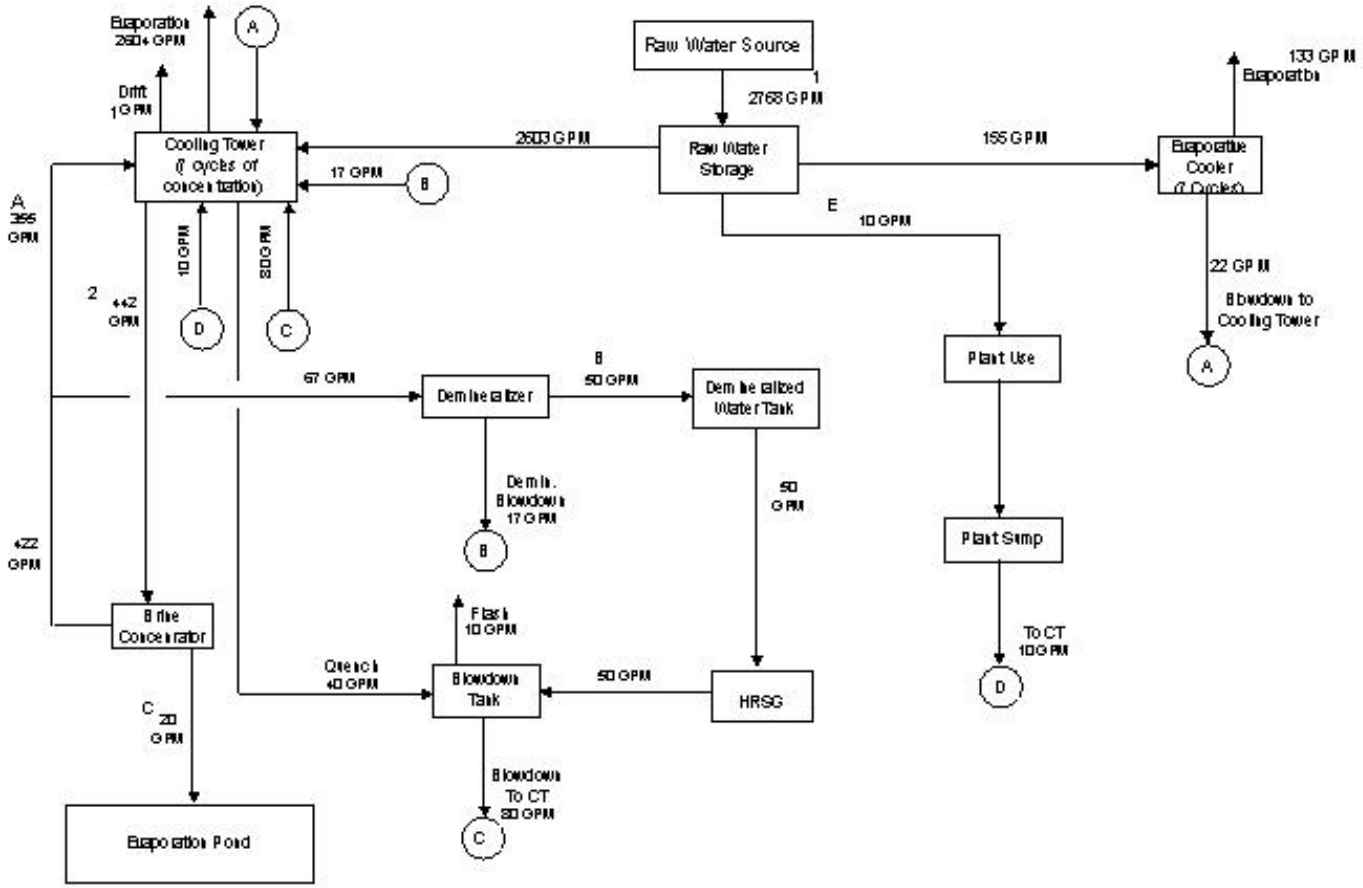

BLYTHE ENERGY PROJECT PHASE II	
FIGURE 2.0-19 Water Balance Diagram for 110 Degrees	
ANALYSIS AREA: RIVERSIDE CO., CALIFORNIA	
DATE: 12/2001	ArcView FILE: D:\BLYTHE\1135...FIG12_200
PLOT SCALE: NTS	DRAWN BY: GF